Drg. No.

Linfield Gardens, Belfast (south–west side) – from a point 19 metres north–east of its junction with Britania Drive, for a distance of 3 metres in a north–easterly direction.

1:1000

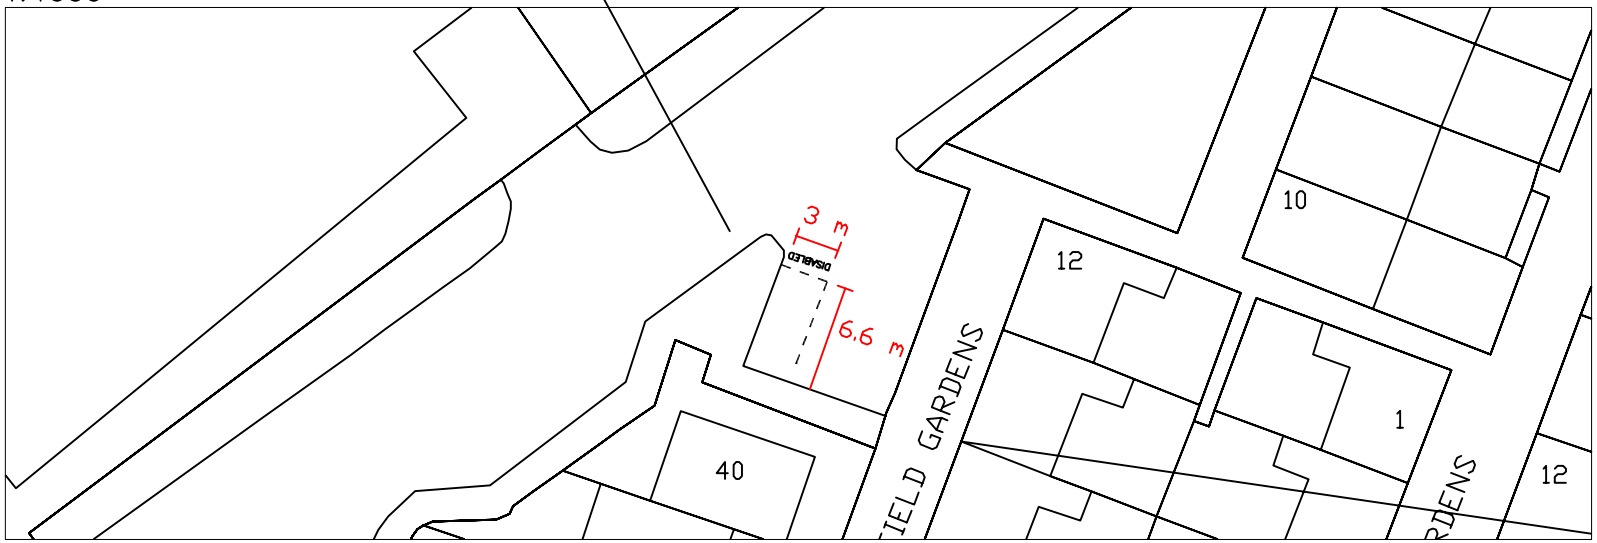

1:500

NO.	REVISION	DATE

Based upon the Ordnance Survey of Northern Ireland 1:1000 Scale Map with the Permission of the Director and Chief Executive
© Crown Copyright
Unauthorised reproduction infringes Crown Copyright and may lead to prosecution or civil proceedings

Project
40 LINFIELD ROAD
BELFAST

Title
PROPOSED ACCESSIBLE/
DISABLED PARKING BAY

FILE NO.		DESIGNED	AO'H	date	JUL'22
DRAWN		CHECKED		date	
TRACED		APPROVED		date	

Drg. No.
TM2/BEL/JUL/22/23/A

Revision

Scales AS SHOWN

Eastern Division
Annex 7
Castle Buildings
Stormont Estate
Belfast
BT4 3SQ

Telephone: 0300 200 7893
Textphone: 028 90540022

Department for Infrastructure
An Roinn Bonneagair
www.infrastructure-ni.gov.uk
INVESTOR IN PEOPLE