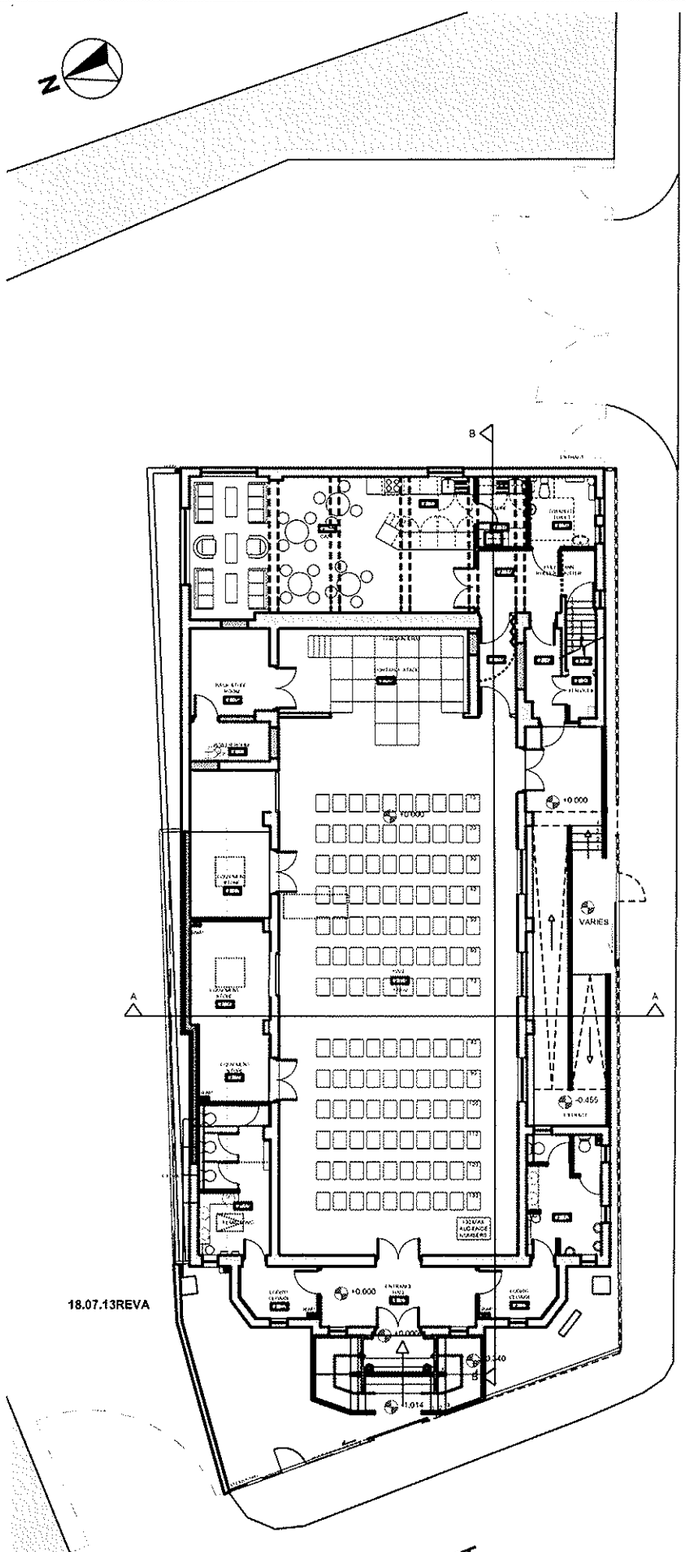

PROPOSED GROUND FLOOR PLAN @ 1:100

NUBIA STREET

KITCHENER DRIVE

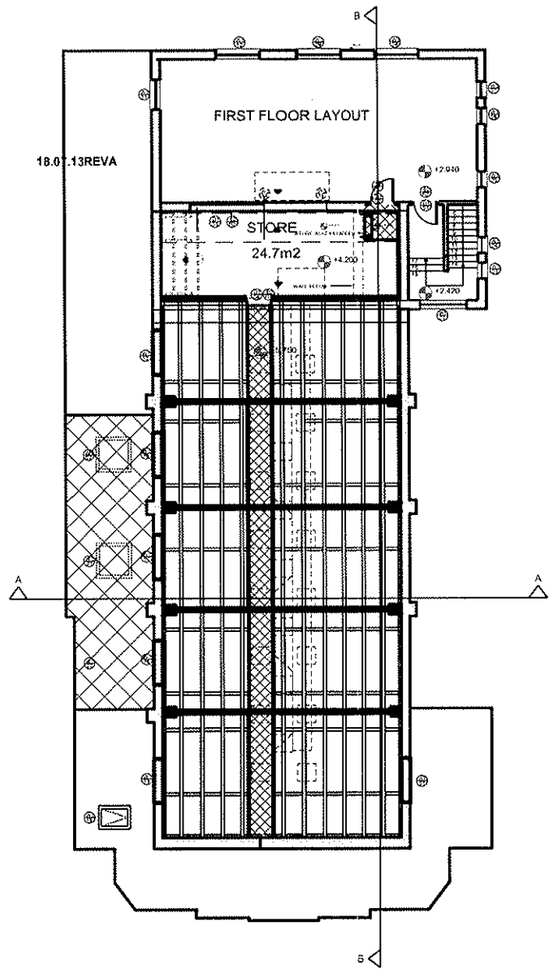

PROPOSED FIRST FLOOR PLAN@ 1:100

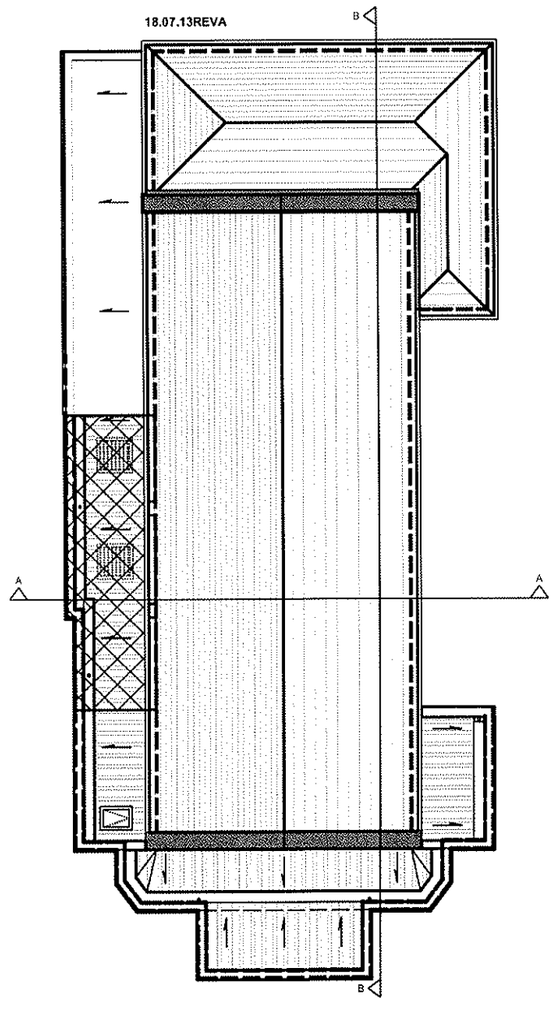

PROPOSED ROOF PLAN @1:100

ARCUS ARCHITECTS SHALL HAVE NO RESPONSIBILITY FOR ANY USE MADE OF THESE DOCUMENTS OTHER THAN FOR WHICH IT WAS PREPARED AND ISSUED

ALL DIMENSIONS TO BE CHECKED ON SITE

DO NOT RE-SCALE THIS DRAWING

ANY DRAWING ERRORS OR DIVERGENCES SHOULD BE BROUGHT TO THE ATTENTION OF ARCUS ARCHITECTS AT THE ADDRESS BELOW.

revision	date	description
A	18.07.13	AMENDMENTS DENOTED WITH A '' SYMBOL ROOF LIGHTS TO STORE ROOMS AND FEMALE TOILETS EXISTING ROOF AREA TO REAR OF BUILDING TO BE MAINTAINED NEW MAINTENANCE ACCESS DETAIL TO SPACE AROUND HALL INCLUDED ADDITIONAL DRAWING REFERENCES INCLUDE TOILET LAYOUT REVISED

project no	project title	revision
12-014	NUBIA STREET	A

drawing no: A-BC-006

drawing title: PROPOSED GROUND , 1ST & ROOF PLAN

scale(s)	date drawn	page size	drawn by	checked by
1:100	02.07.22	A1	PG	

ARCUS
ARCHITECTS AND PROJECT MANAGERS
4th FLOOR STUDIOS, ARENA BUILDING,
85 ORMEAU ROAD, BELFAST, BT7 1SH.
TEL (028) 9033 0880 FAX (028) 9031 5925
E-MAIL office@arcus-architects.com