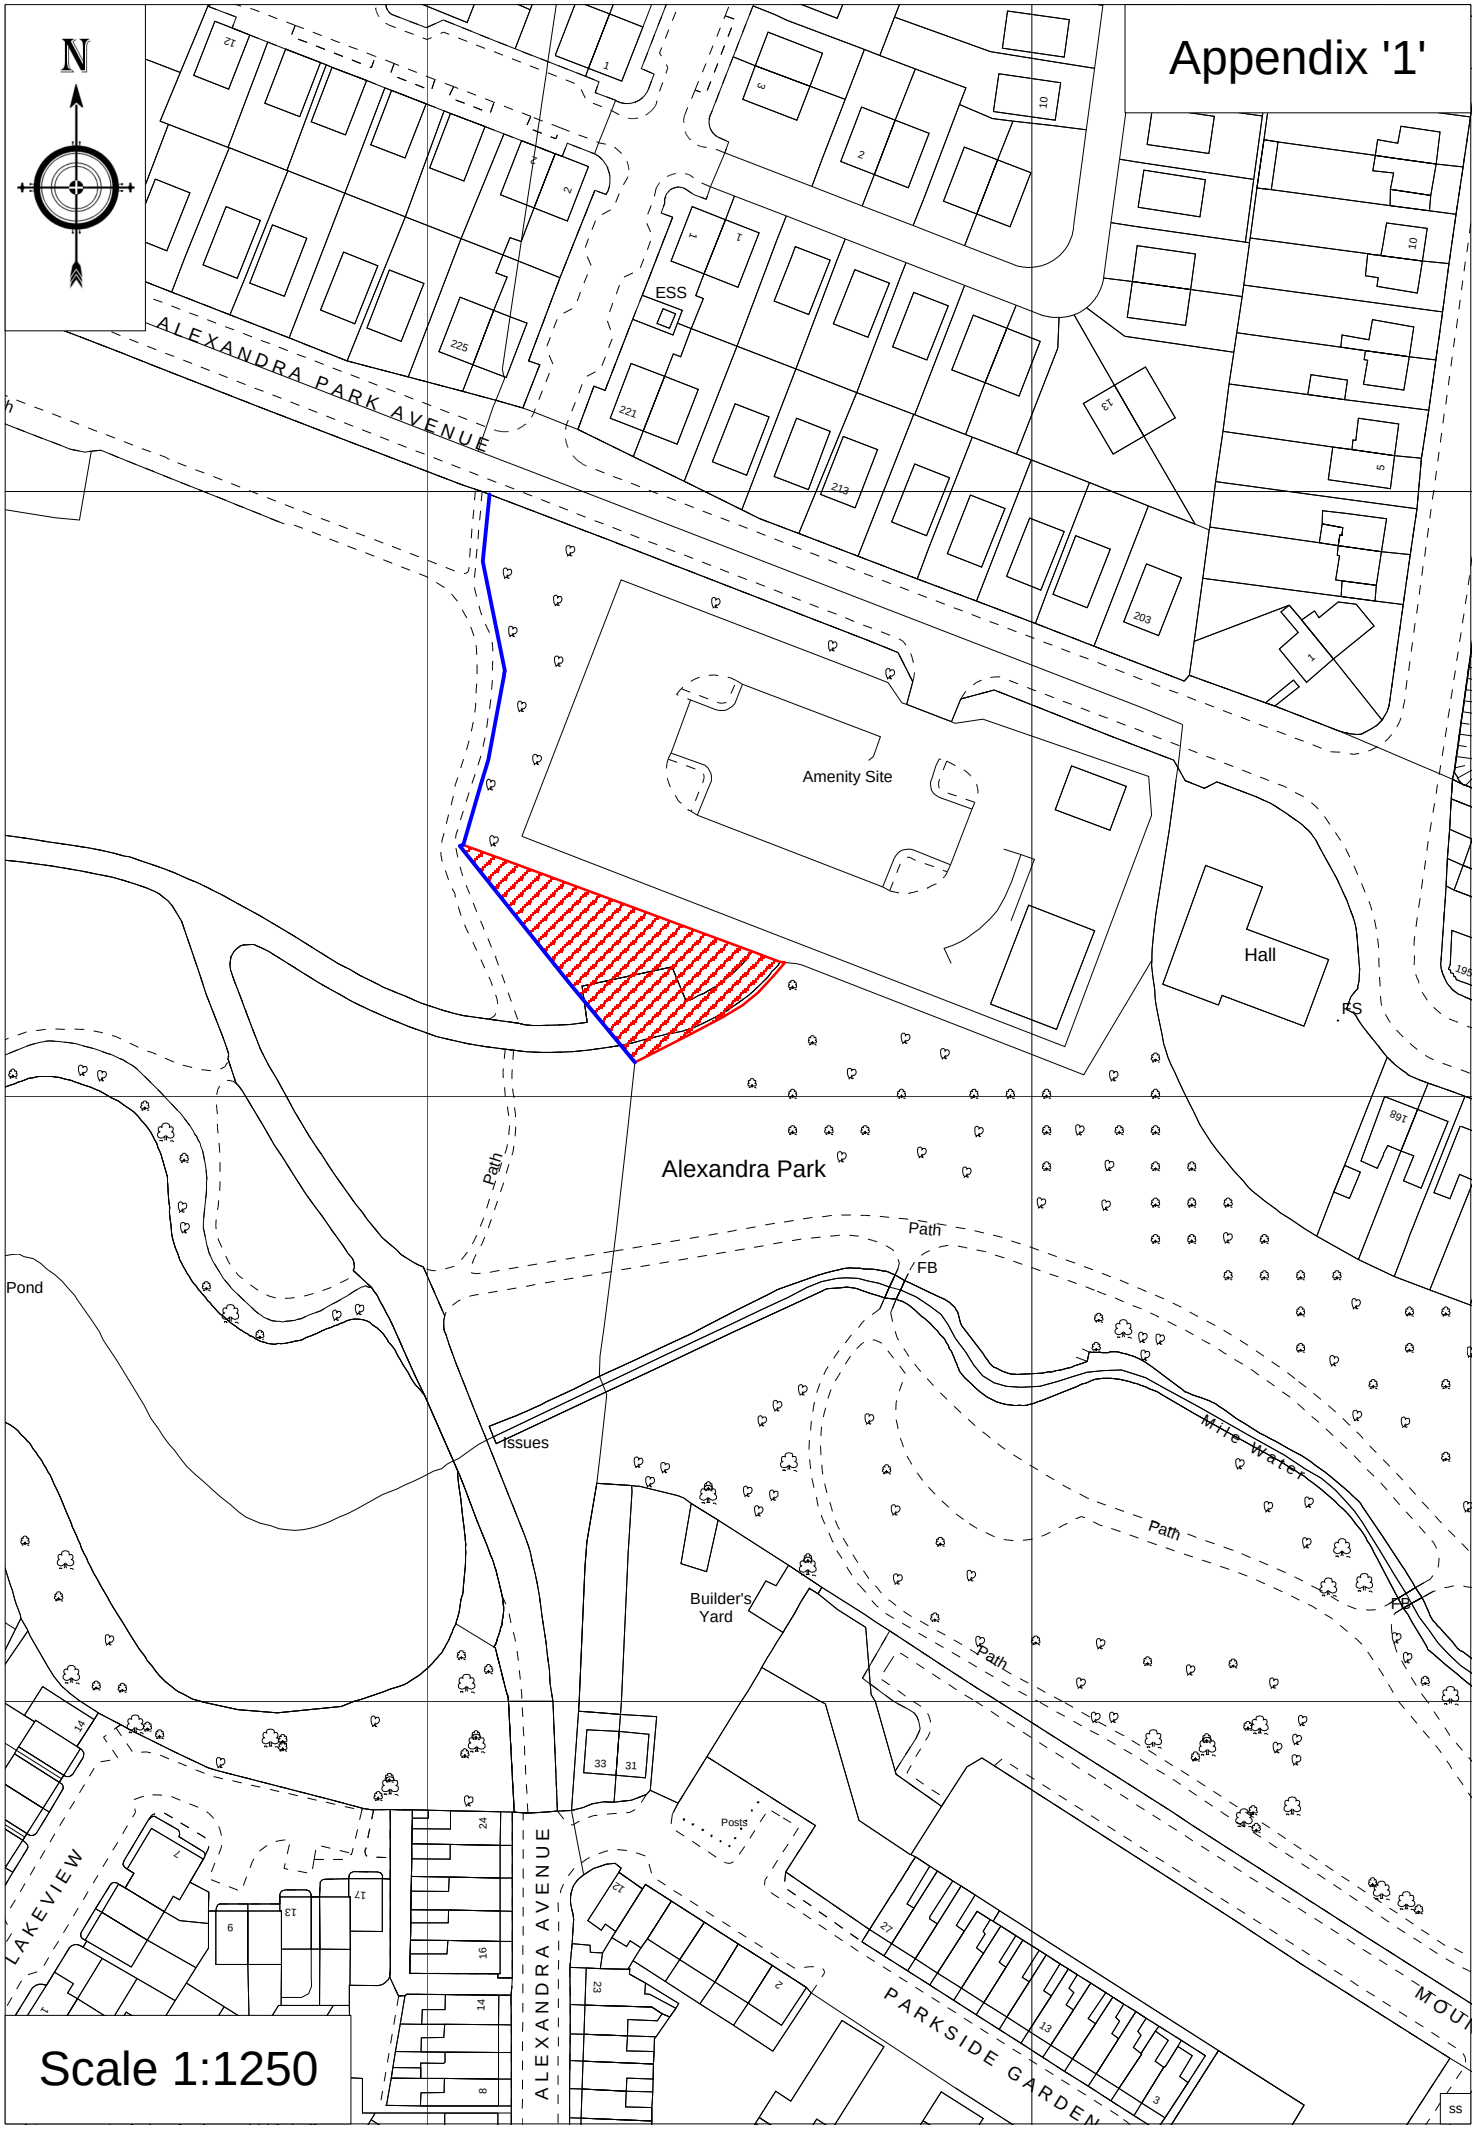
Appendix '1'
N
ALEXANDRA PARK AVENUE
ESS
Amenity Site
Hall
FS
Alexandra Park
Path
Path
FB
Pond
Issues
Mile Water
Path
Path
FB
Builder's Yard
Posts
ALEXANDRA AVENUE
LAKEVIEW
PARKSIDE GARDEN
Scale 1:1250