Appendix 1

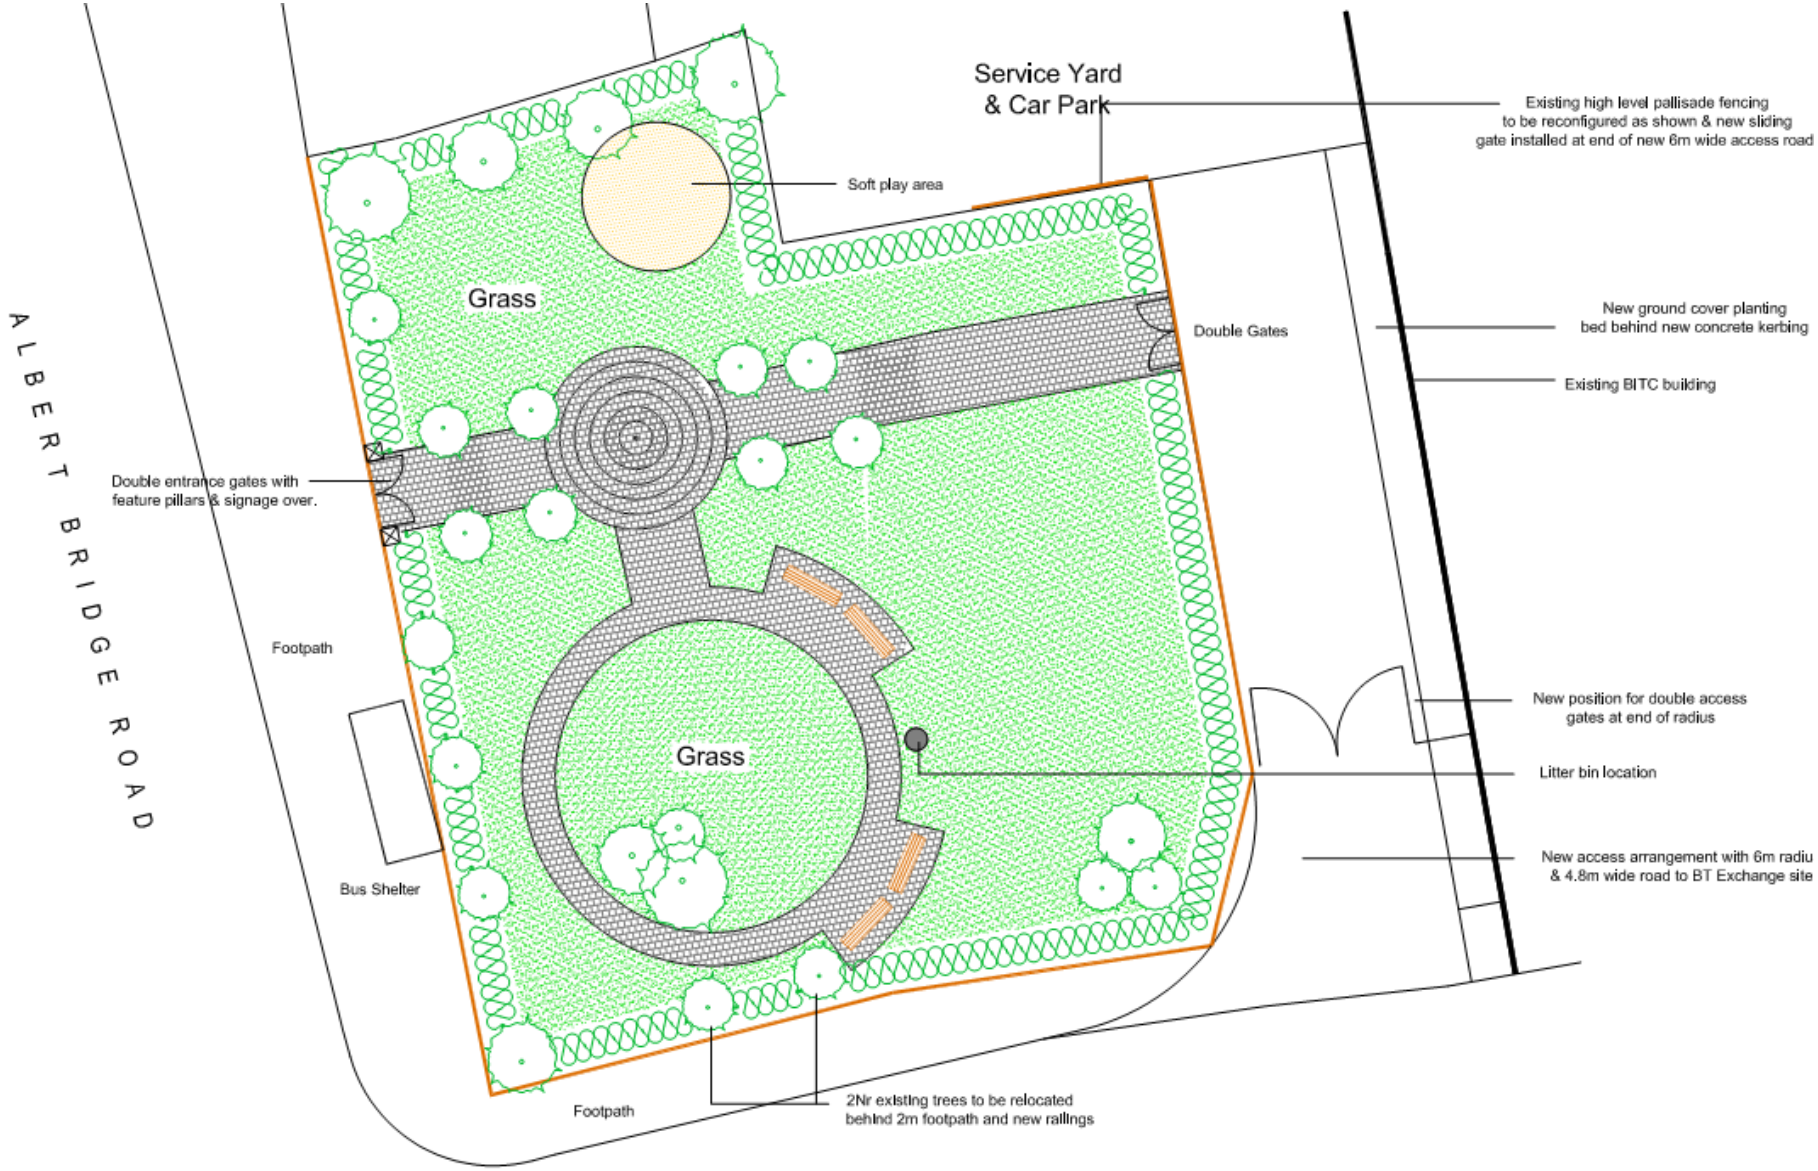
Service Yard
& Car Park
Existing high level pallisade fencing
to be reconfigured as shown & new sliding
gate installed at end of new 6m wide access road
Soft play area
Grass
Double Gates
New ground cover planting
bed behind new concrete kerbing
Existing BITC building
ALBERT BRIDGE ROAD
Double entrance gates with
feature pillars & signage over.
Footpath
New position for double access
gates at end of radius
Grass
Litter bin location
New access arrangement with 6m radiu
& 4.8m wide road to BT Exchange site
Bus Shelter
Footpath
2Nr existing trees to be relocated
behind 2m footpath and new railings