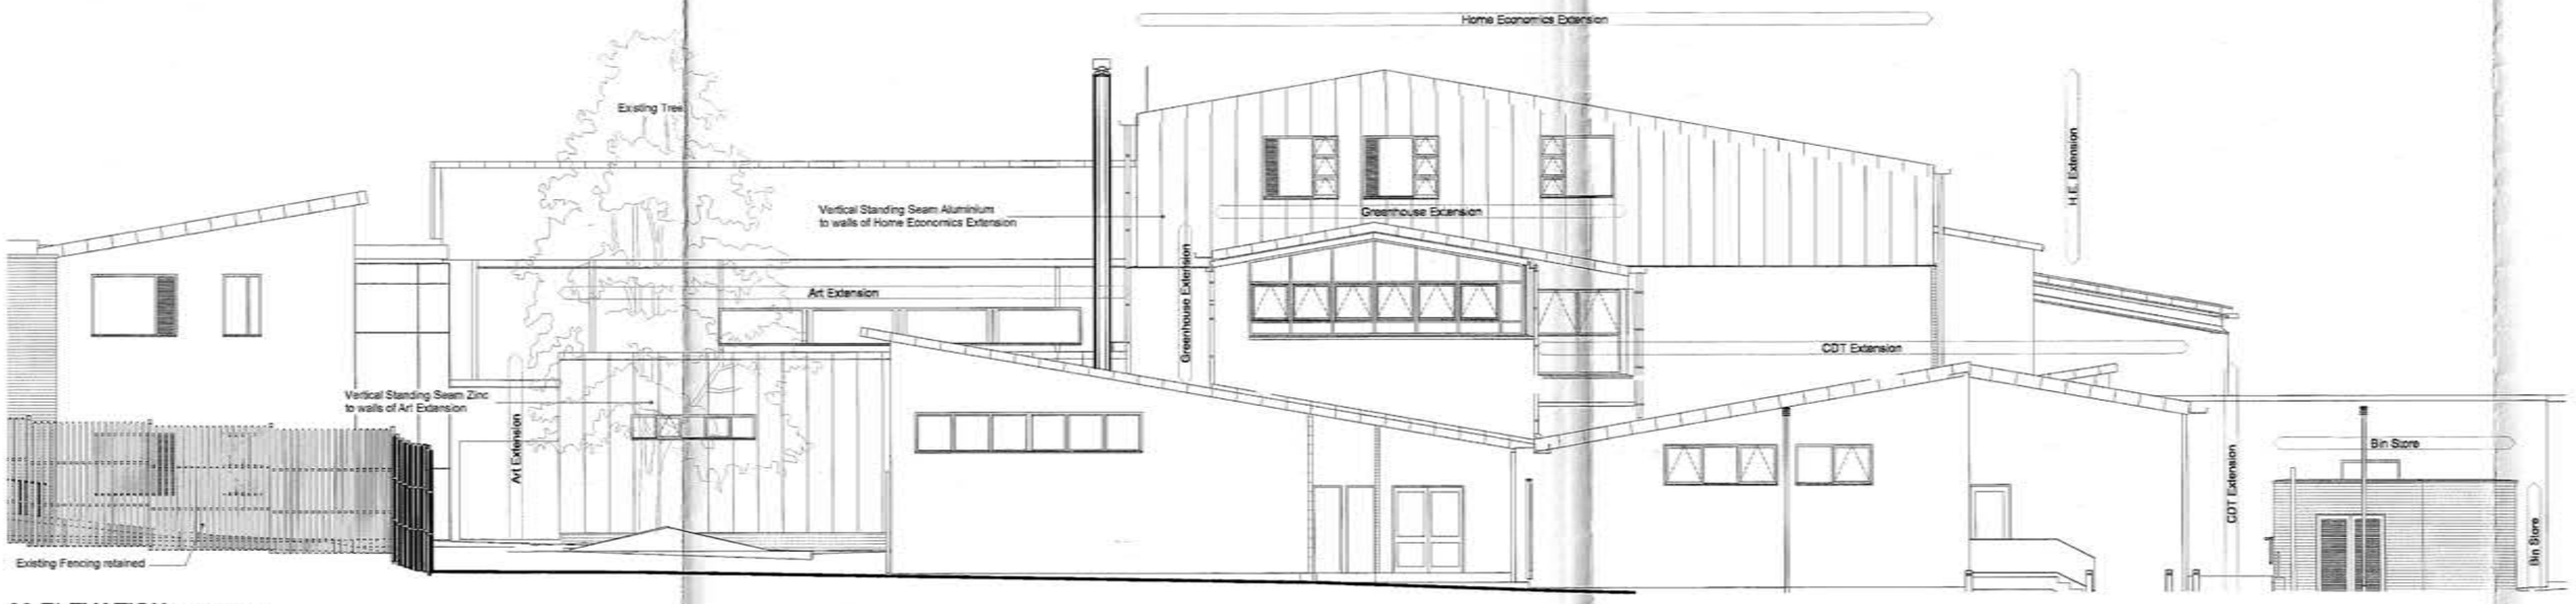

08 ELEVATION Scale 1:100
Elevation Facing Beechview Park

09 ELEVATION Scale 1:100

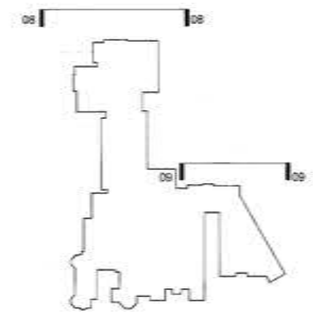

General Construction Notes
Unless otherwise noted at specific locations new works are to the following specification:
Finishes:
Roof of Aluminium Profiled Standing Seam at pitch of 10 degrees.
Colour: Self Colour.
Walls in self coloured render. Colour: White.
Feature walls in Brick. Colour: Blue Grey
Windows in thermally broken aluminium. Colour: Blue - Grey.
Rainwater gutters and pipes in aluminium. Colour: Black.
Localised flat roofing between pitched roof areas.
Windows aluminium and Low E Coating. Ventilation louvres where shown in Aluminium

All construction junctions to be designed to comply with current building regulations taking particular note of the need to detail to minimise air leakage and as a consequence comply with accredited details.

Drawing
Number 25A
DEPARTMENT OF THE ENVIRONMENT (NI)
AMENDED DRAWING

Area Planning Office
RECEIVED
28 AUG 2014
File No.
Belfast 2

09	Elevations Renamed	09/08/14	JC
H	Elevations updated to show vent louvre system	24/04/13	JC
G	Elevations updated	11/04/13	JC
F	Elevations amended	08/04/13	JC
E	Elevations amended	24/09/12	JC
D	Practice name amended	Oct 10	GS
C	Existing Elevation Omitted from Drg	090609	md
B	Stage D	12/11/07	MD
A	General Amendments	Dec 06	GS

ref amendments date by

S1. For info only D1. For Costing D3. For Cont. Design AM. As Maintained
S2. Discussion only D2. For Tender D4. Manuf./Proc

doherty architects

6 kinnaird street / belfast / n ireland / bt14 6be / t 028 9074 6380 / f 028 9035 1461

project Colaiste Feirste Extensions to 600 Pupil
Falls Road Belfast BT12 7PY
drawing Elevation Sheet 5
drawing no B624-DAL-06-ZZ-DP-A-0024-S2-09
drawn by JC date 24/09/12
Director MD Page Size : A1 scale 1:100

copyright © doherty architects ltd