PLANT SCHEDULE

SHRUBS
C: Container Grown

CODE	SPECIES	OVERALL HT/ SPREAD cm	HABIT	ROOT COND. POT SIZE	MIN. NO. BREAKS IN LOWER THIRD	SPACING CENTRES	TOTALS
Ct	Choisya ternata	40-60	Bushy	C10L	7	3/m2	15
RK	Rosa 'Kent'		Bush	C2L	Strong	4/m2	90
SjR	Skimmia japonica 'Rubella'	40-60	Bushy	C10L	5	4/m2	14
VbAR	Viburnum x burkwoodii 'Anne Russell'	60-80	Branched	C10L	5	2/m2	20

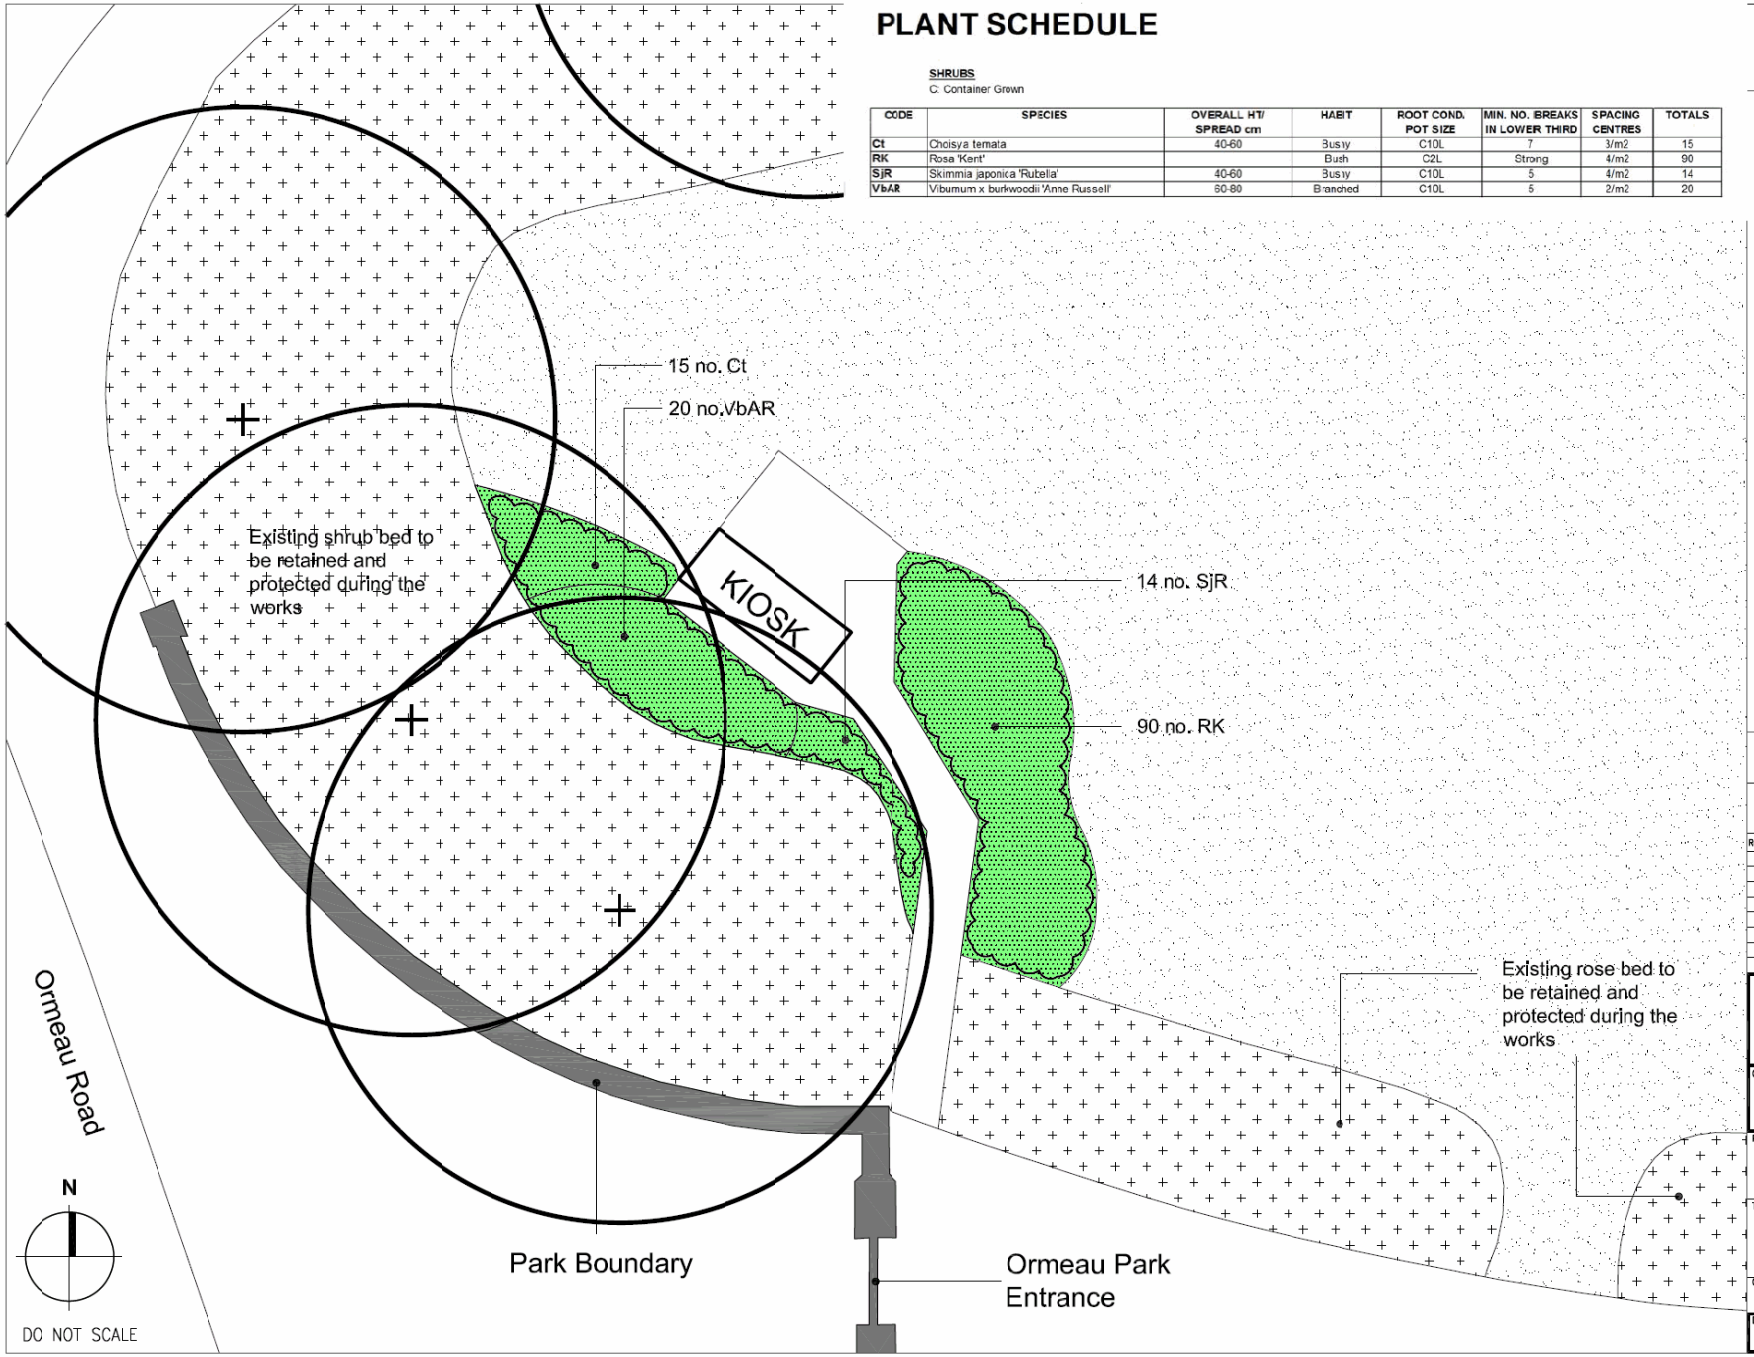

ATKINS

KEY

- Existing tree to be retained*
- Proposed shrub and rose planting see Plant Schedule for details
- Existing shrub and rose bed to be retained*
- Existing grass to be retained*

* Care to be taken when working in proximity to existing trees, grass and shrubs. Please see Notes for detailed information.

NOTES
1. Please refer to "Landscape Alterations" Drawing No: 5054682.64.DRG.440 Revision A for further Landscape Proposals Information.
2. Proposed shrubs to be planted at a depth of 350mm to help reduce potential conflict with surrounding existing tree roots.
3. Contractor to hand dig within proximity of the existing vegetation and to inform Project Manager, or other as agreed, if existing tree or shrub roots are discovered.
4. Areas of disturbed grass to be re-seeded and made good as required.
5. After planting and watering, 50mm layer of Fine Grade Bark mulch to be applied to new shrub and rose beds.

Rev.	Description	By	Date	Chk'd	Auth

For Information	A	11.08.10	PT
Purpose of Issue	Rev	Date	Authorised

ATKINS
71 OLD CHANNEL ROAD
BELFAST
BT3 9DE
Tel: (028) 9078 8600
Fax: (028) 9078 8688
www.atkinsglobal.com

Client: northern ireland water
34 College Street
Belfast
BT1 6DR
Tel: (028) 90328161
Fax: (028) 90354660

Project: ORMEAU PARK CSO UPGRADE

Title: PLANTING PROPOSALS PLAN

Original Scale	Drawn	Checked	Authorised	
1:100	JMS	KD	PT	A3
	Date 09.08.10	Date 09.08.10	Date 11.08.10	

Drawing Number: 5054682.64.DWG.441 — Rev A

Appendix 2'