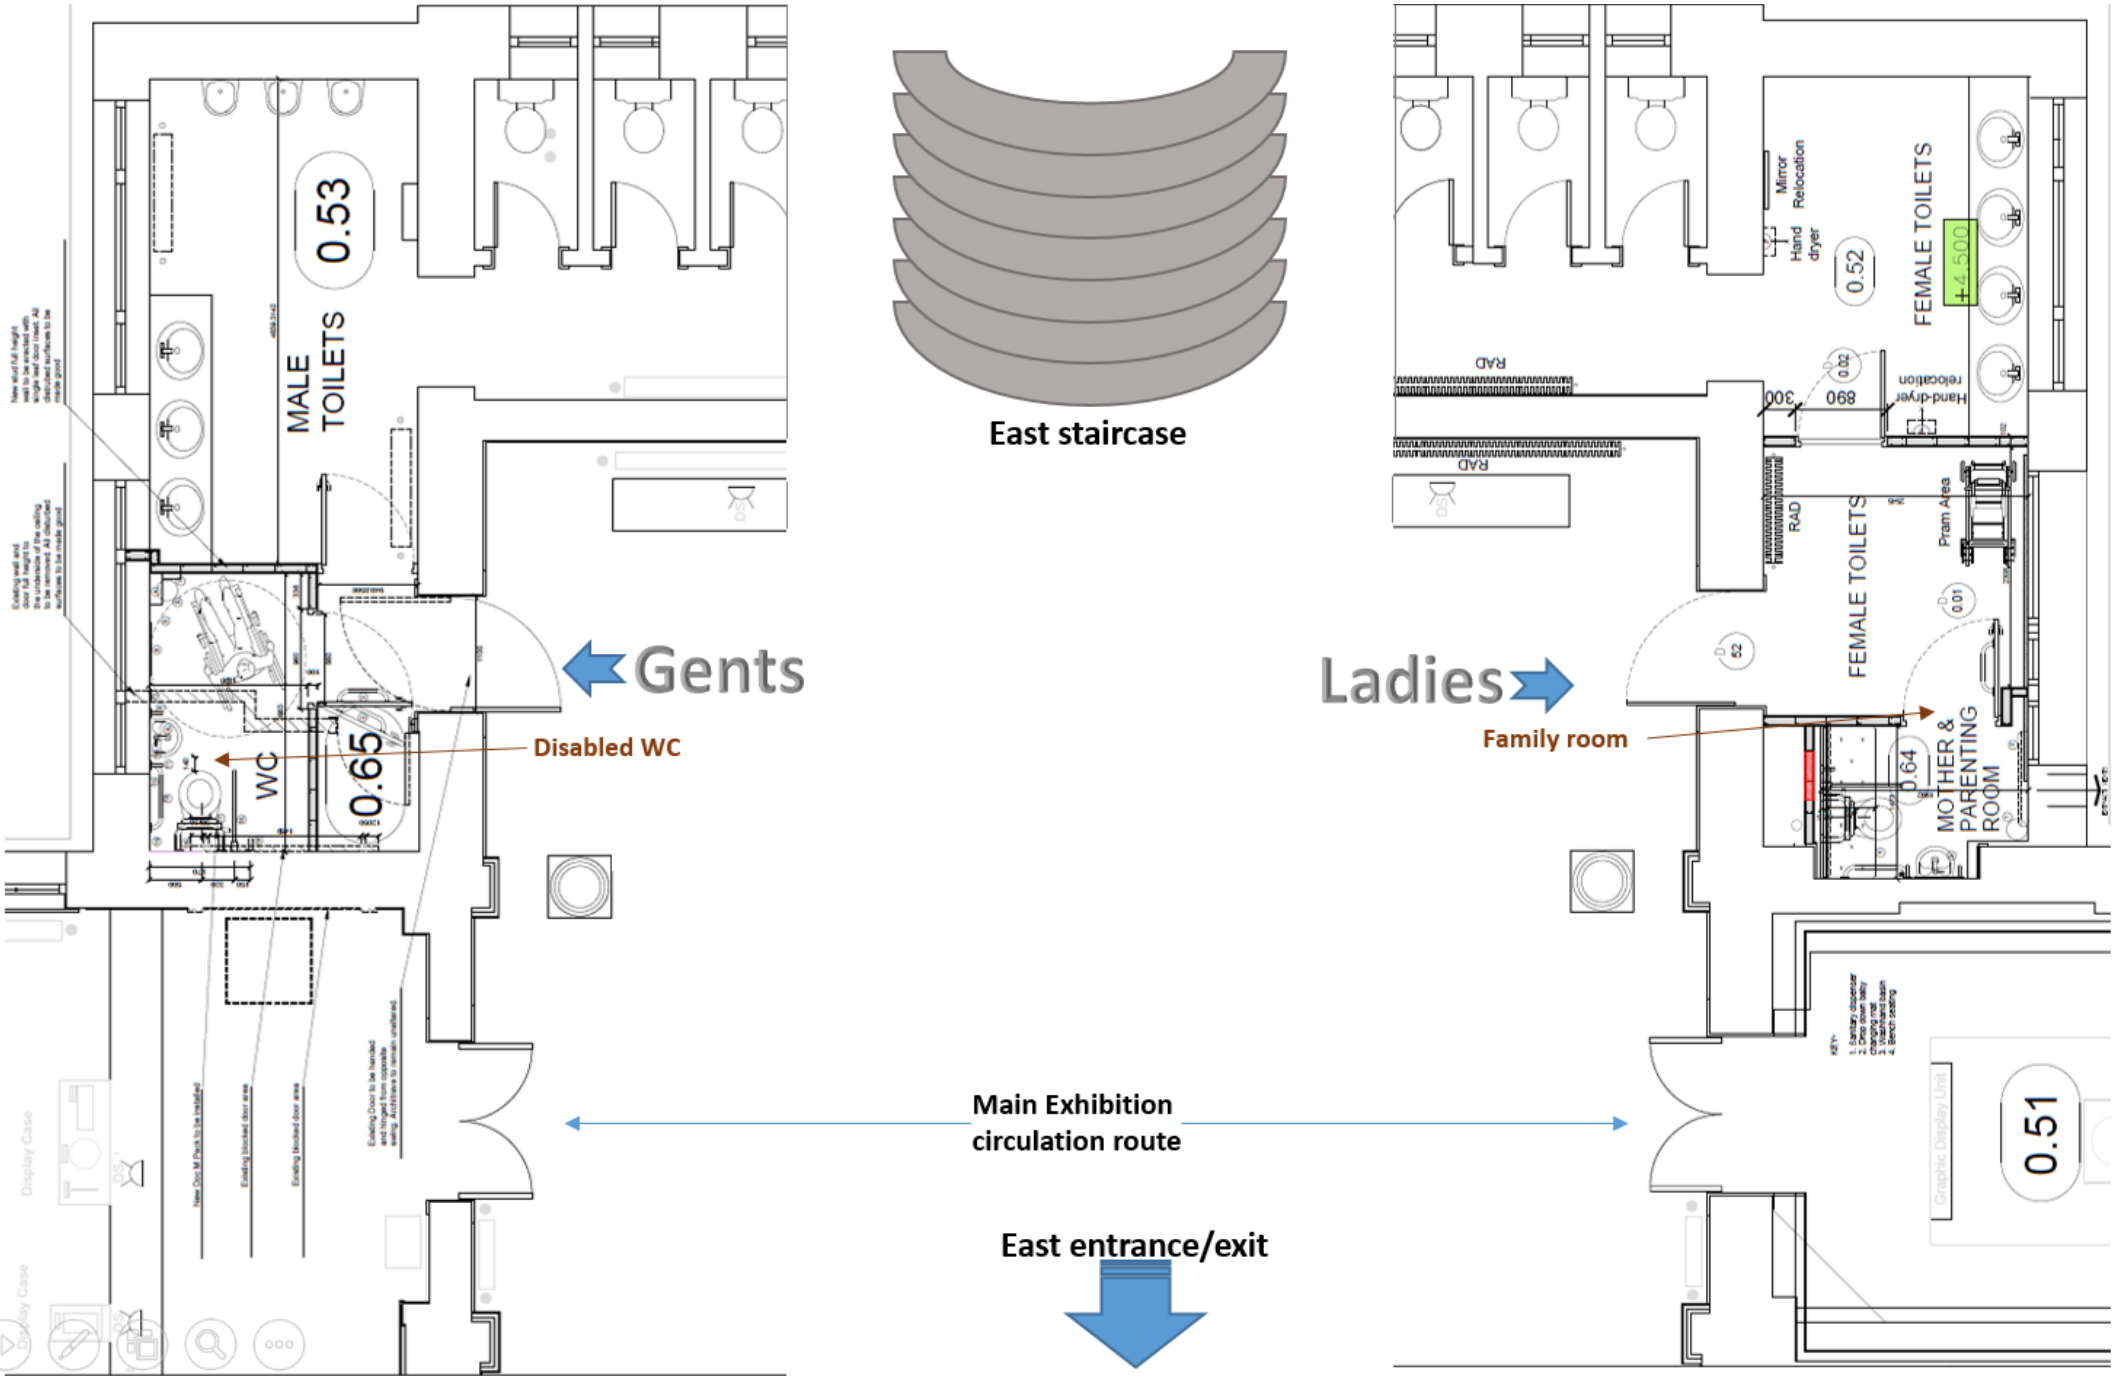
MALE TOILETS
0.53
WC
0.65
Gents
Disabled WC
East staircase
Ladies
Family room
FEMALE TOILETS
Mirror
Hand dryer
0.52
+4.500
Hand-dryer relocation
890
300
RAD
Pram Area
0.01
S2
0.64
MOTHER & PARENTING ROOM
0.51
Main Exhibition circulation route
East entrance/exit