Appendix '1'

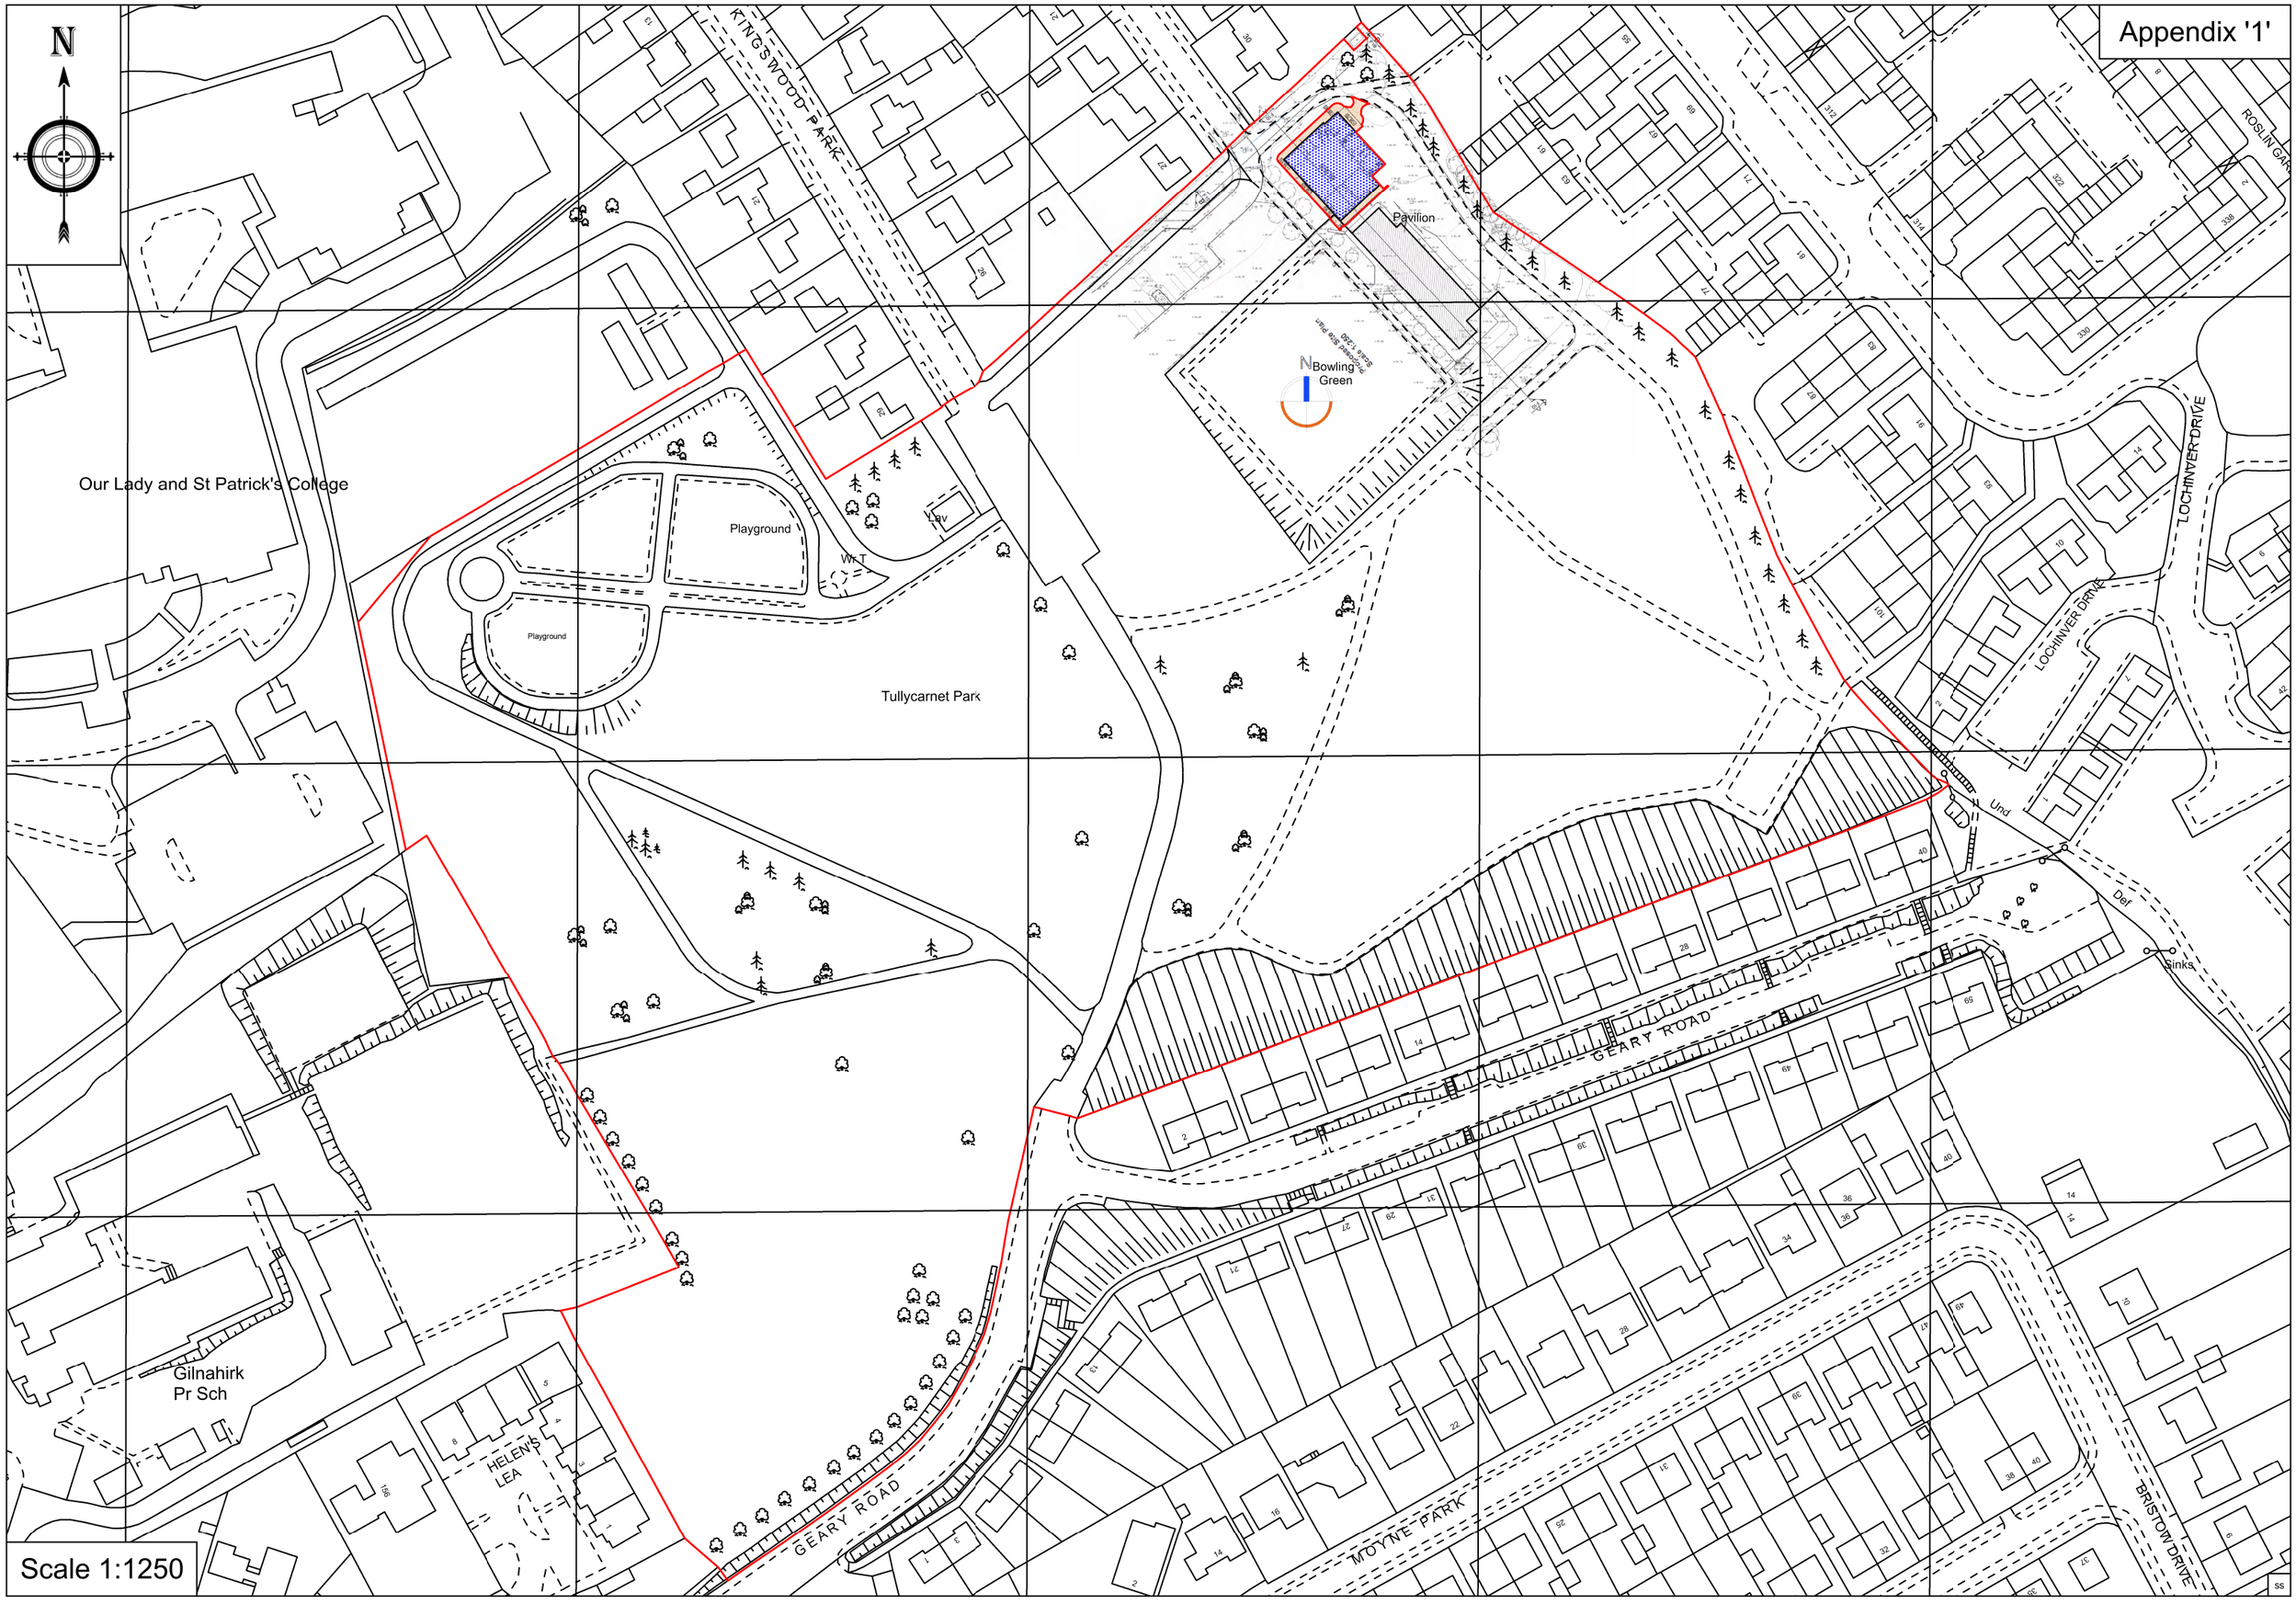
N
KINGSWOOD PARK
Our Lady and St Patrick's College
Playground
Playground
Lav
W.T
Tullycarnet Park
Pavilion
Bowling Green
Proposed site plan
Scale 1:250
LOCHINVER DRIVE
LOCHINVER DRIVE
ROSLIN GAR
Und
Def
Sinks
GEARY ROAD
GEARY ROAD
Gilnahirk Pr Sch
HELEN'S LEA
MOYNE PARK
BRISTOW DRIVE
Scale 1:1250