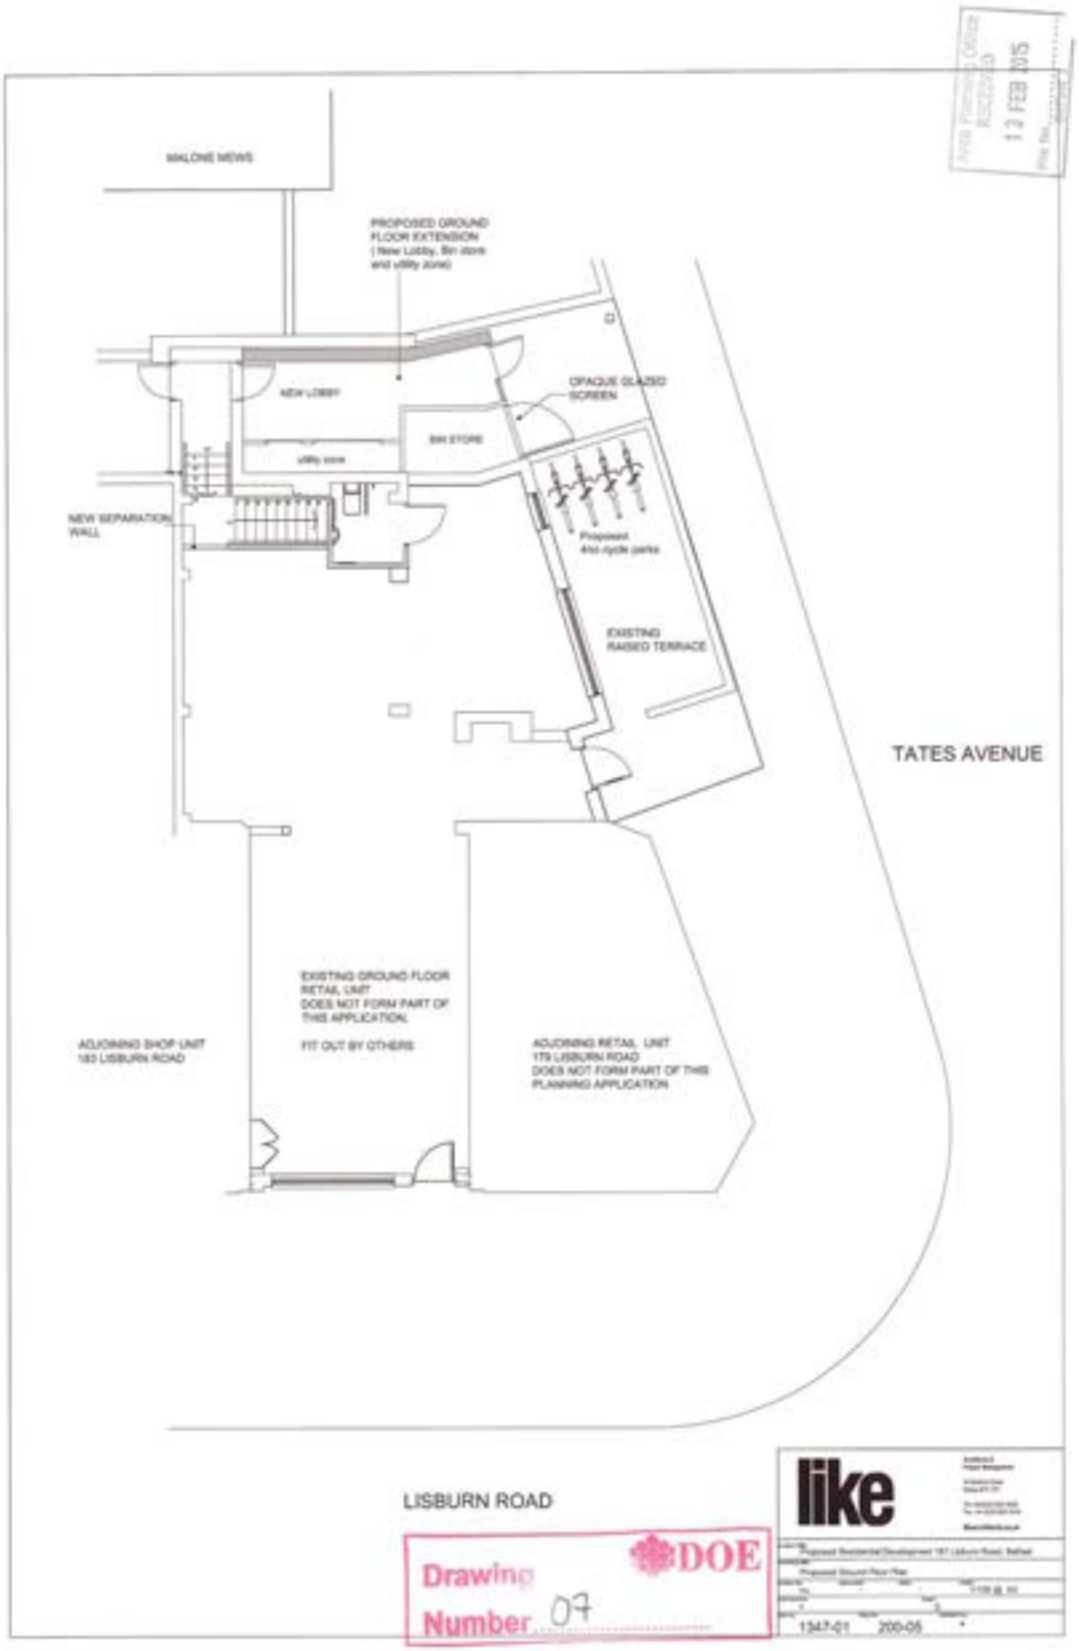

Area Planning Office
RECEIVED
13 FEB 2015
File No.

DOE
Drawing Number 07